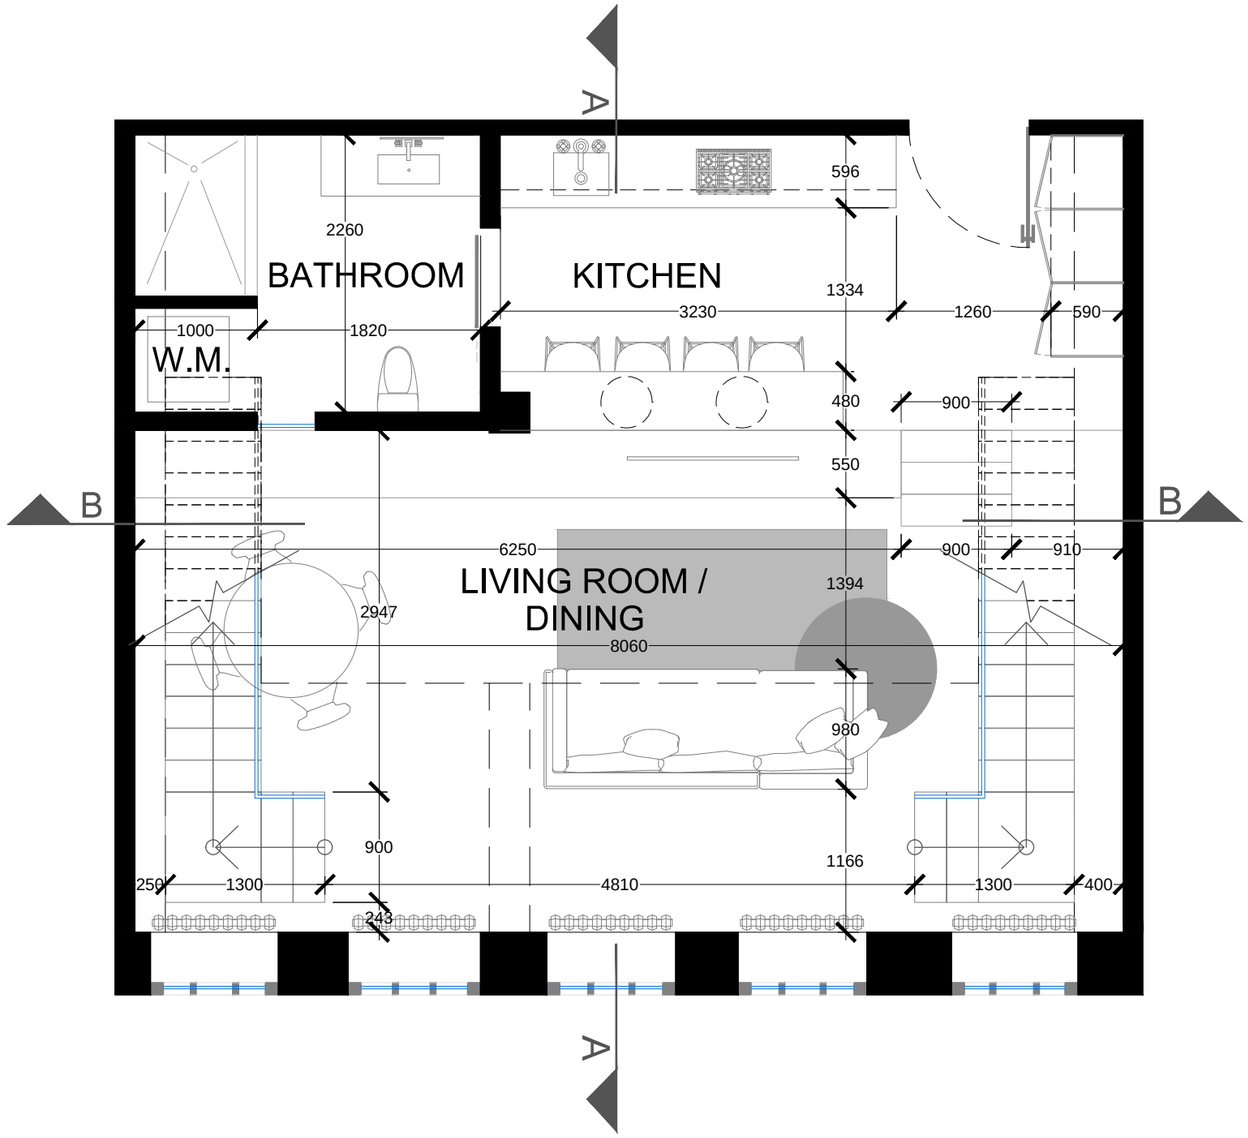

A GROUND FLOOR PLAN

1:50

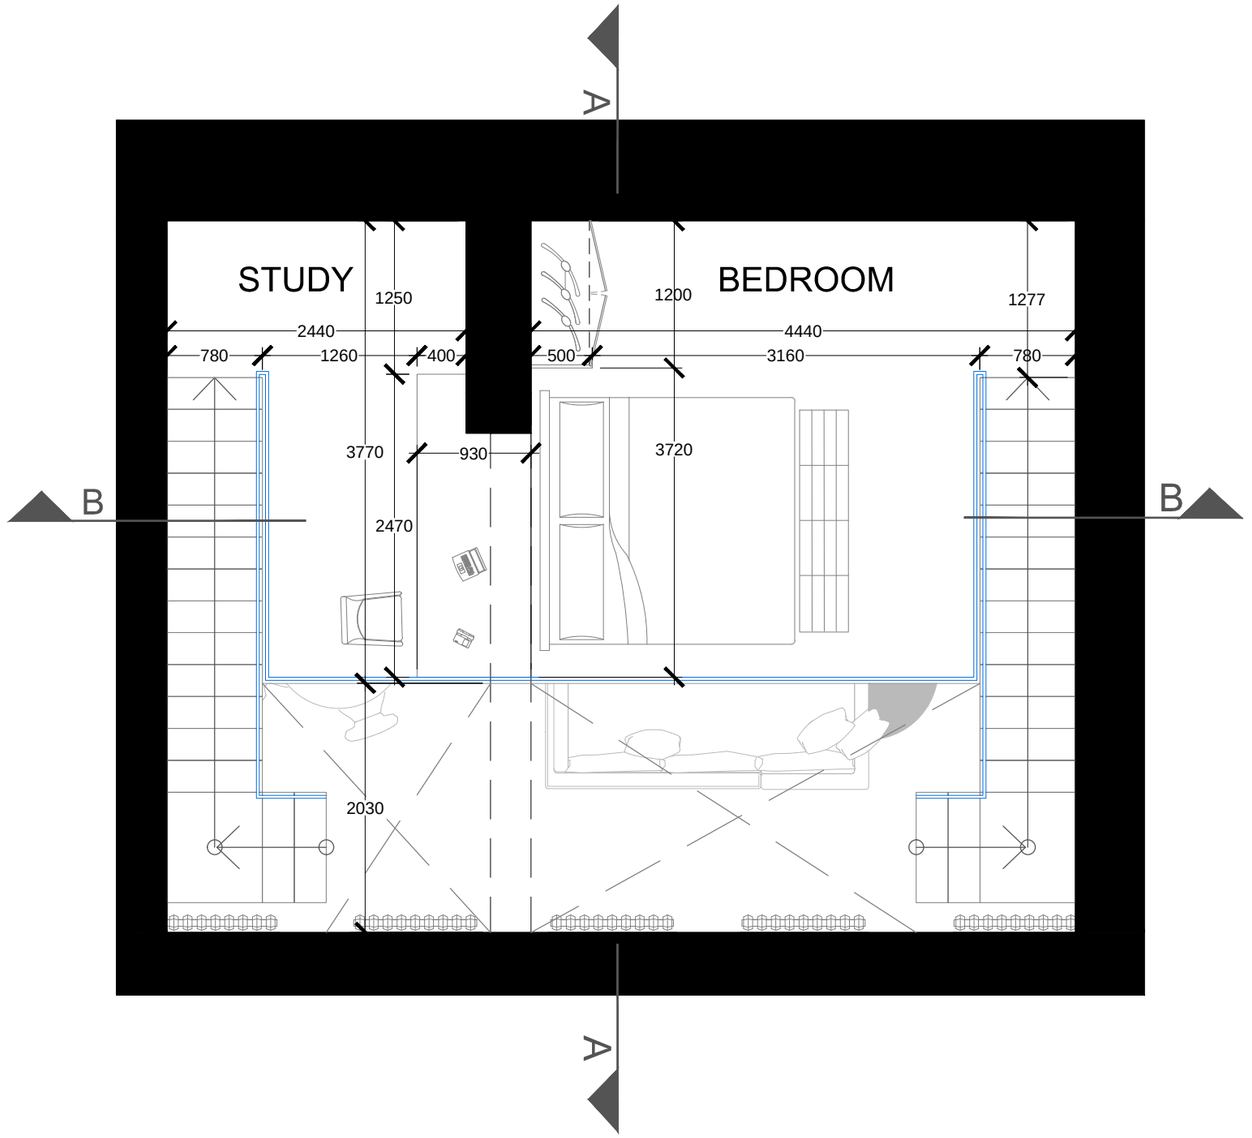

A FIRST FLOOR PLAN

1:50

NOTES

SCALE 1:50

0m 1m 2m 4m 10m

Woodcock House, Gibbard Mews, High Street, Wimbledon, SW19 5BY

Tel: 0207 183 9683
Email: design@intercondesign.co.uk
Webpage: www.visoverum.co.uk

DRAWING TITLE
CHELSEA - PROPOSED FLOOR PLANS

TYPE	SCALE	DATE	REVISED
ARCHITECTURE	1:50 @ A3	10/07/2014	-

CLIENT NAME:
ALEXANDER SAMODUROV

PROJECT
THE LOFT CLUB - MOSCOW

LP001

DRAWING N.
GA001

DRAWING BY:
BM

CHECKED BY:
MA

PROJECT STAGE
GENERAL ARRANGEMENT PLANS